


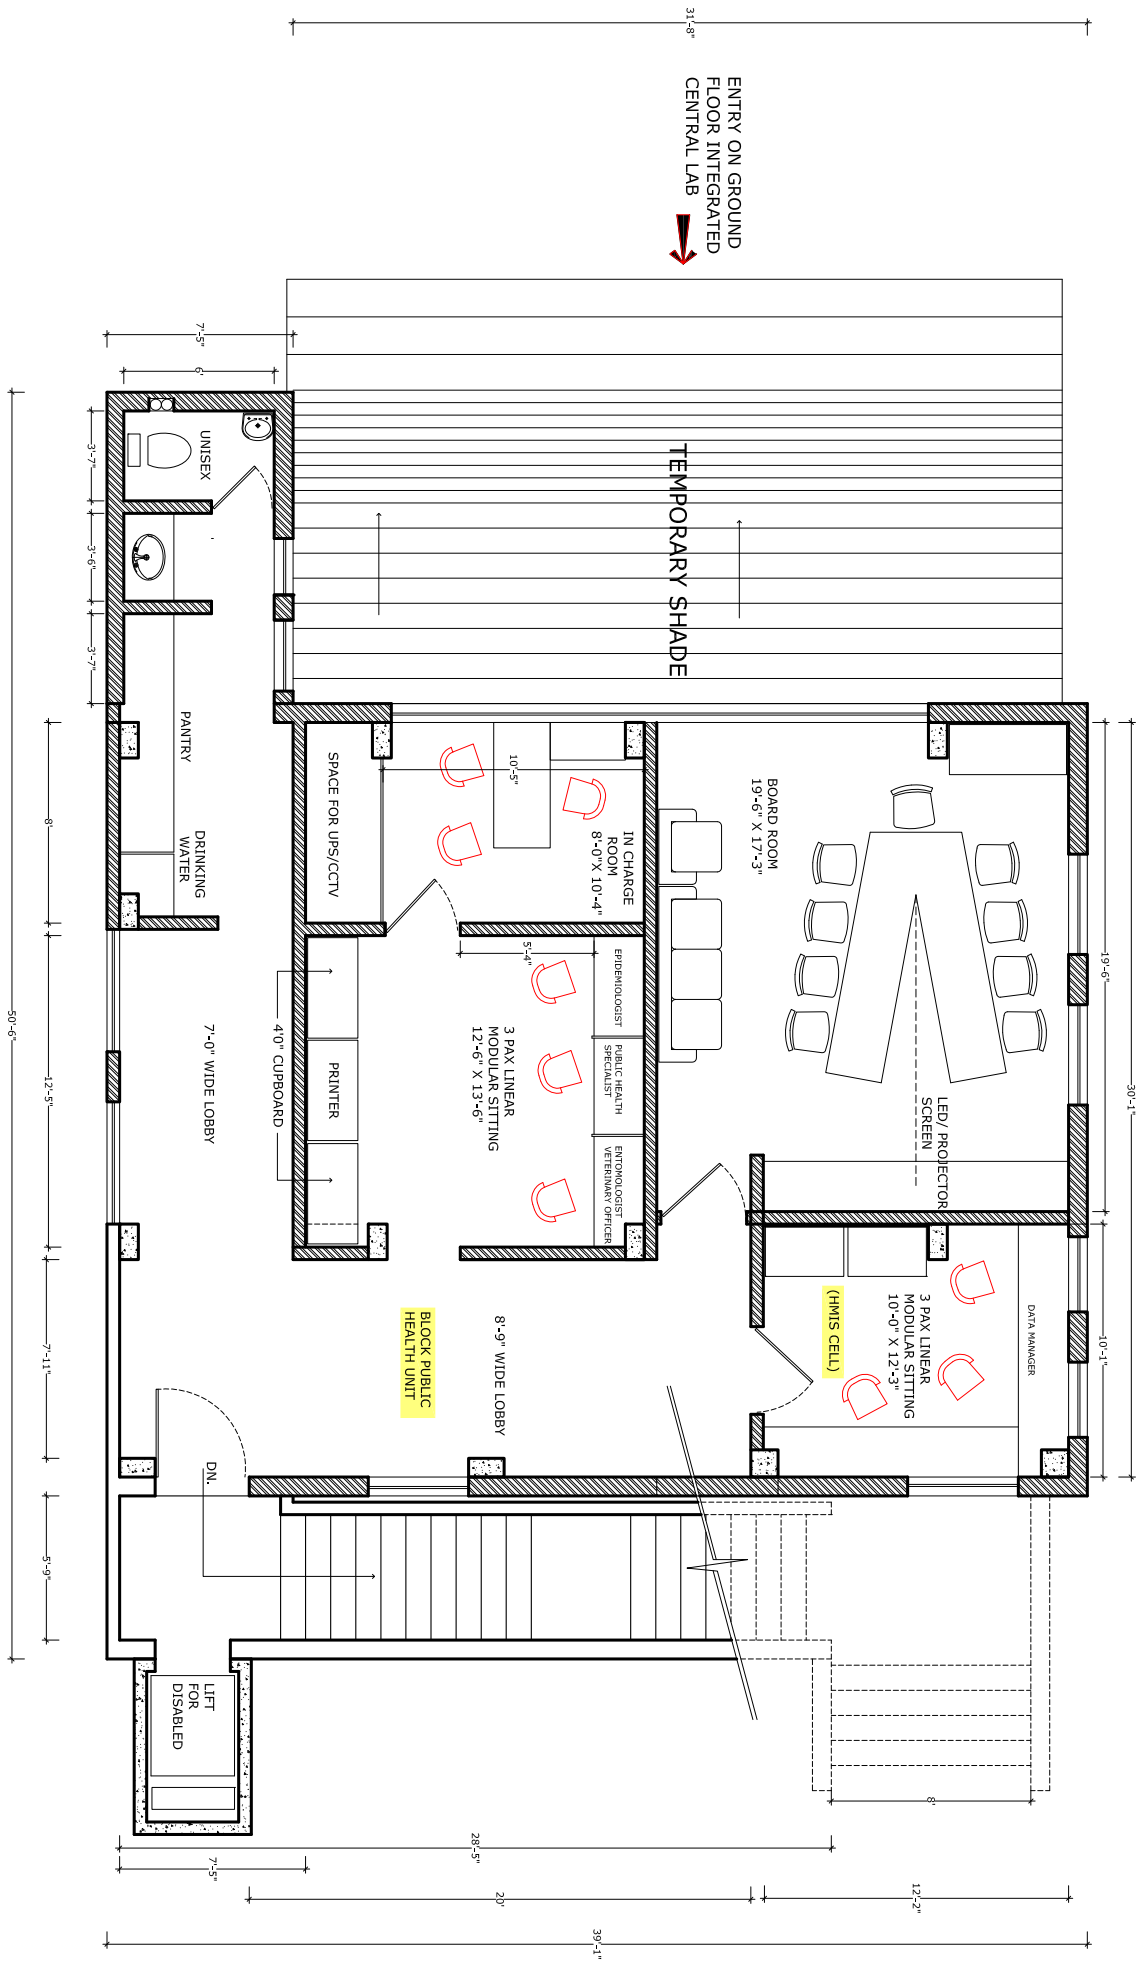

FIRST FLOOR PLAN

CHANGES:
1. STAIRCASE PROFILE OF FIRST FLOOR CHANGED

BLOCK PUBLIC HEALTH UNIT, PATAN.
(COMMUNITY HEALTH CENTER)



NOTE: 1. This Drawing is the property of FIRST NATIVE CONSULTANCY. No portion of this drawing should be copied or reproduced in any form without the permission of the Architect. 2. Only written dimension to be followed and should not be scaled.	DRAWN BY: HARISH	DRAWING TITLE: PROPOSED LAYOUT
DATE: 23.01.2022	DWG No. - 02	