


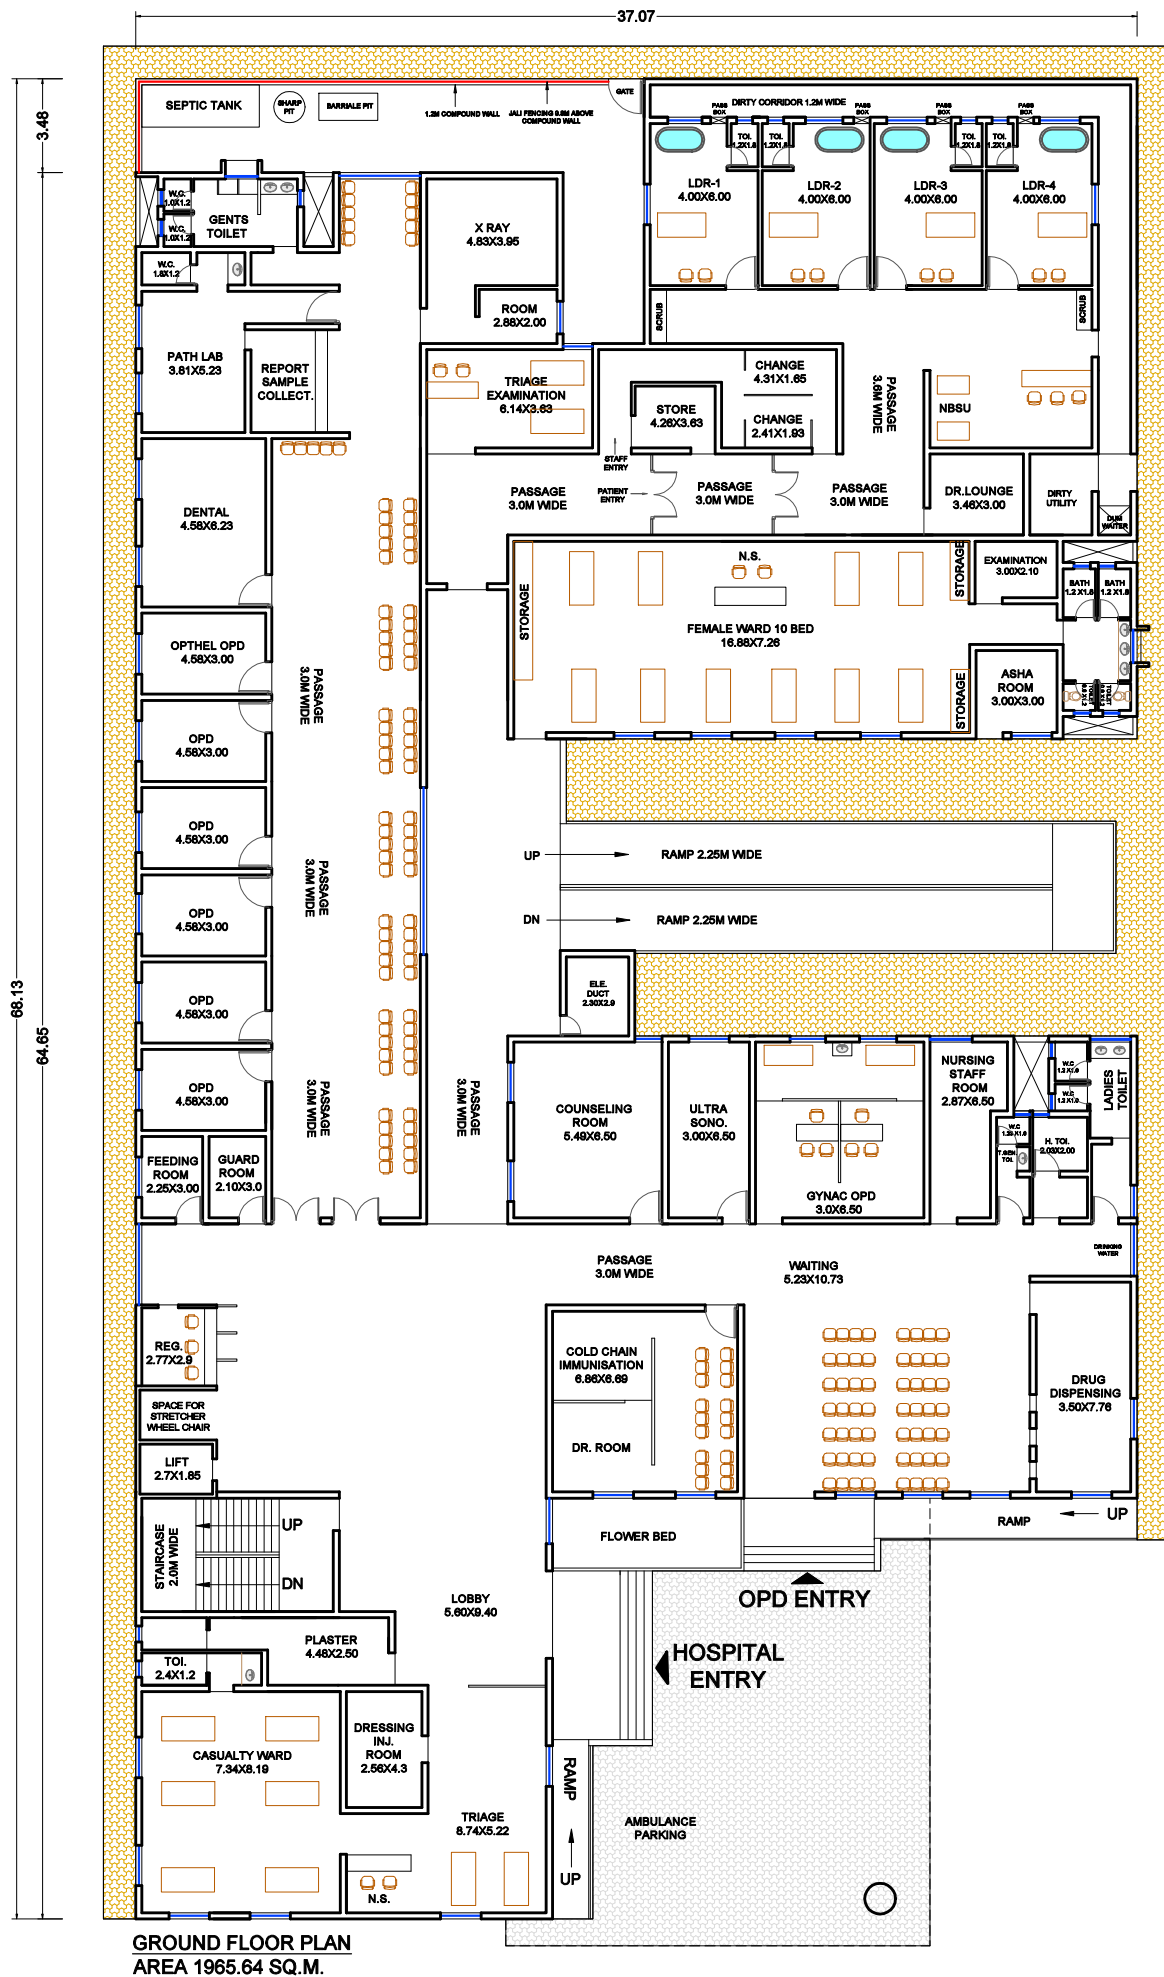

PROPOSED 30 BED CHC FOR IPHS

SANGRAM GAIKWAD AND ASSOCIATES
 ARCHITECTS ENGINEERS INTERIOR DESIGNERS & VALUERS

HINDUSTAN TERRACE FLAT NO 7 LANE NO 28 KALYANINAGAR PUNE 411008
 CONTACT : 020 2885 5505, MOBILE : 9863206220, 9804011505
 EMAIL : architectsangram@gmail.com sga.architects@gmail.com