


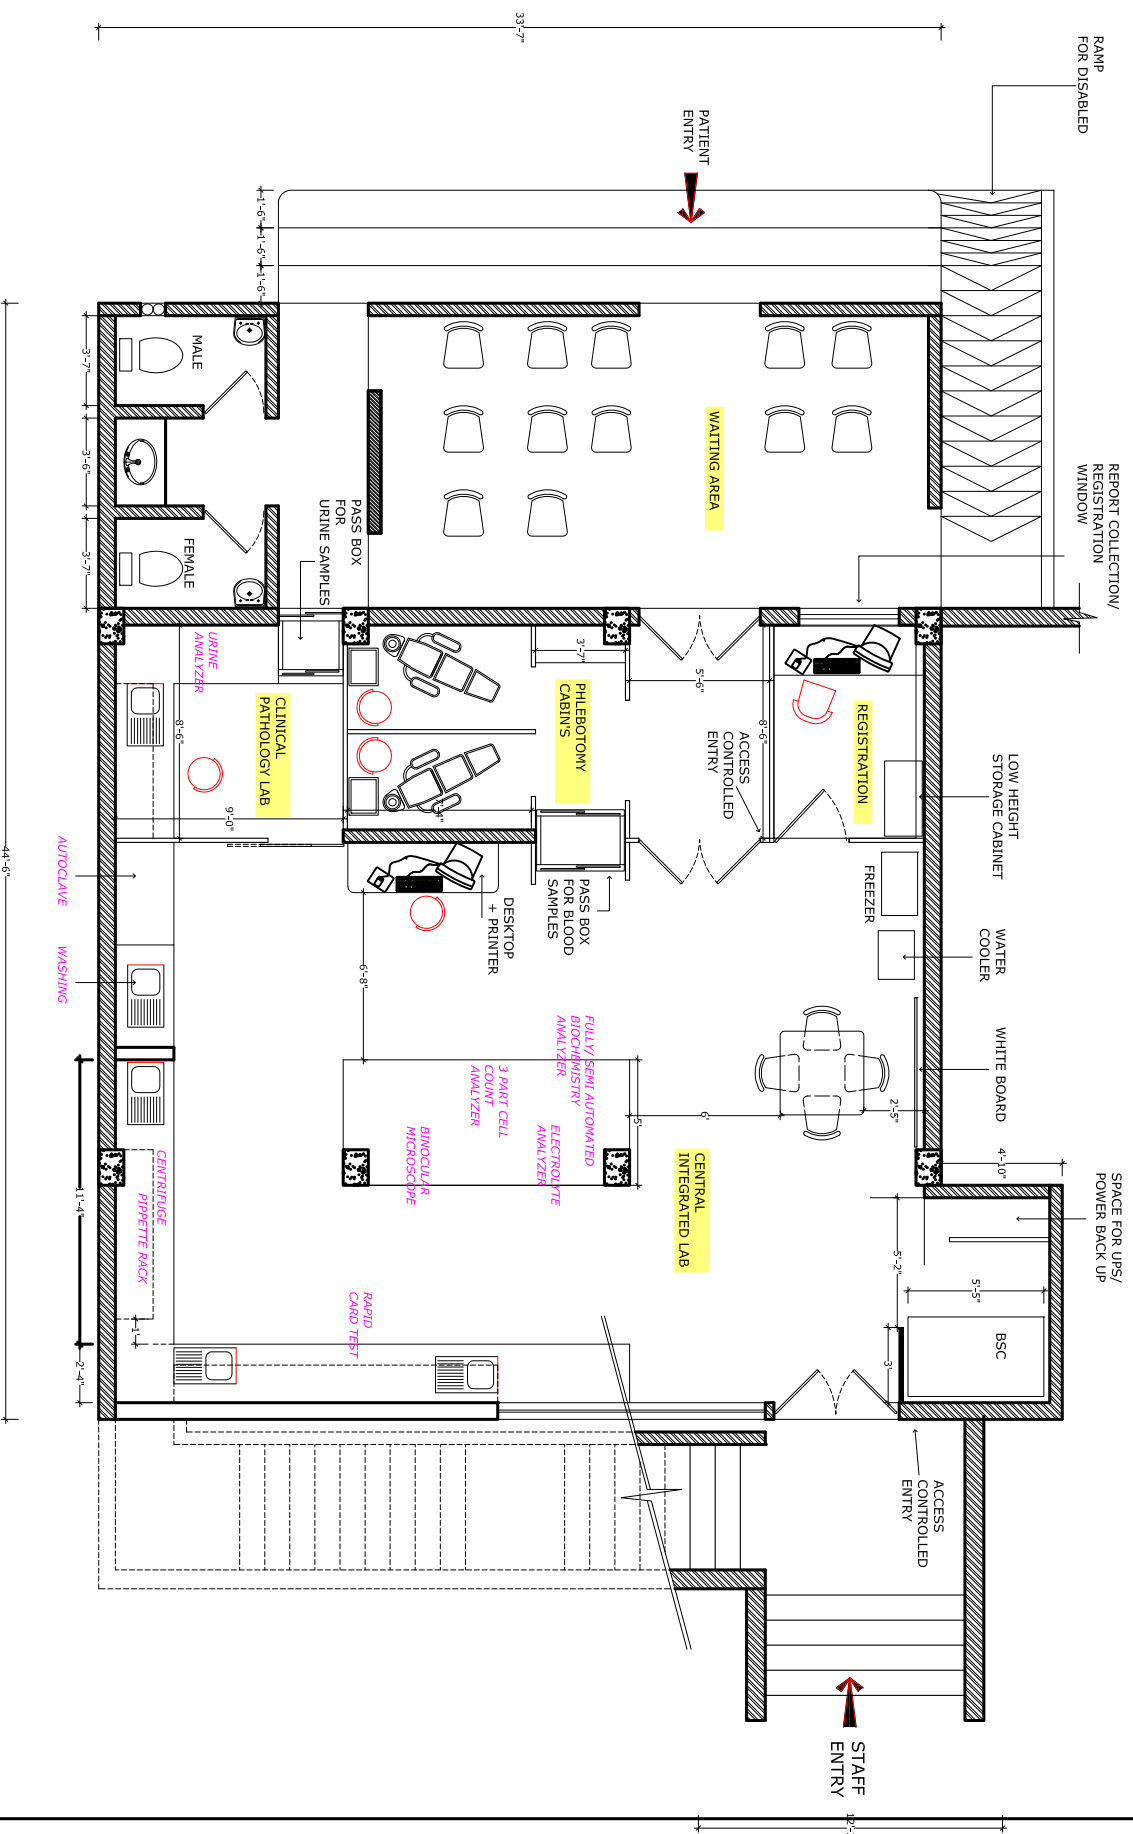

GROUND FLOOR LAYOUT (IPHL)