


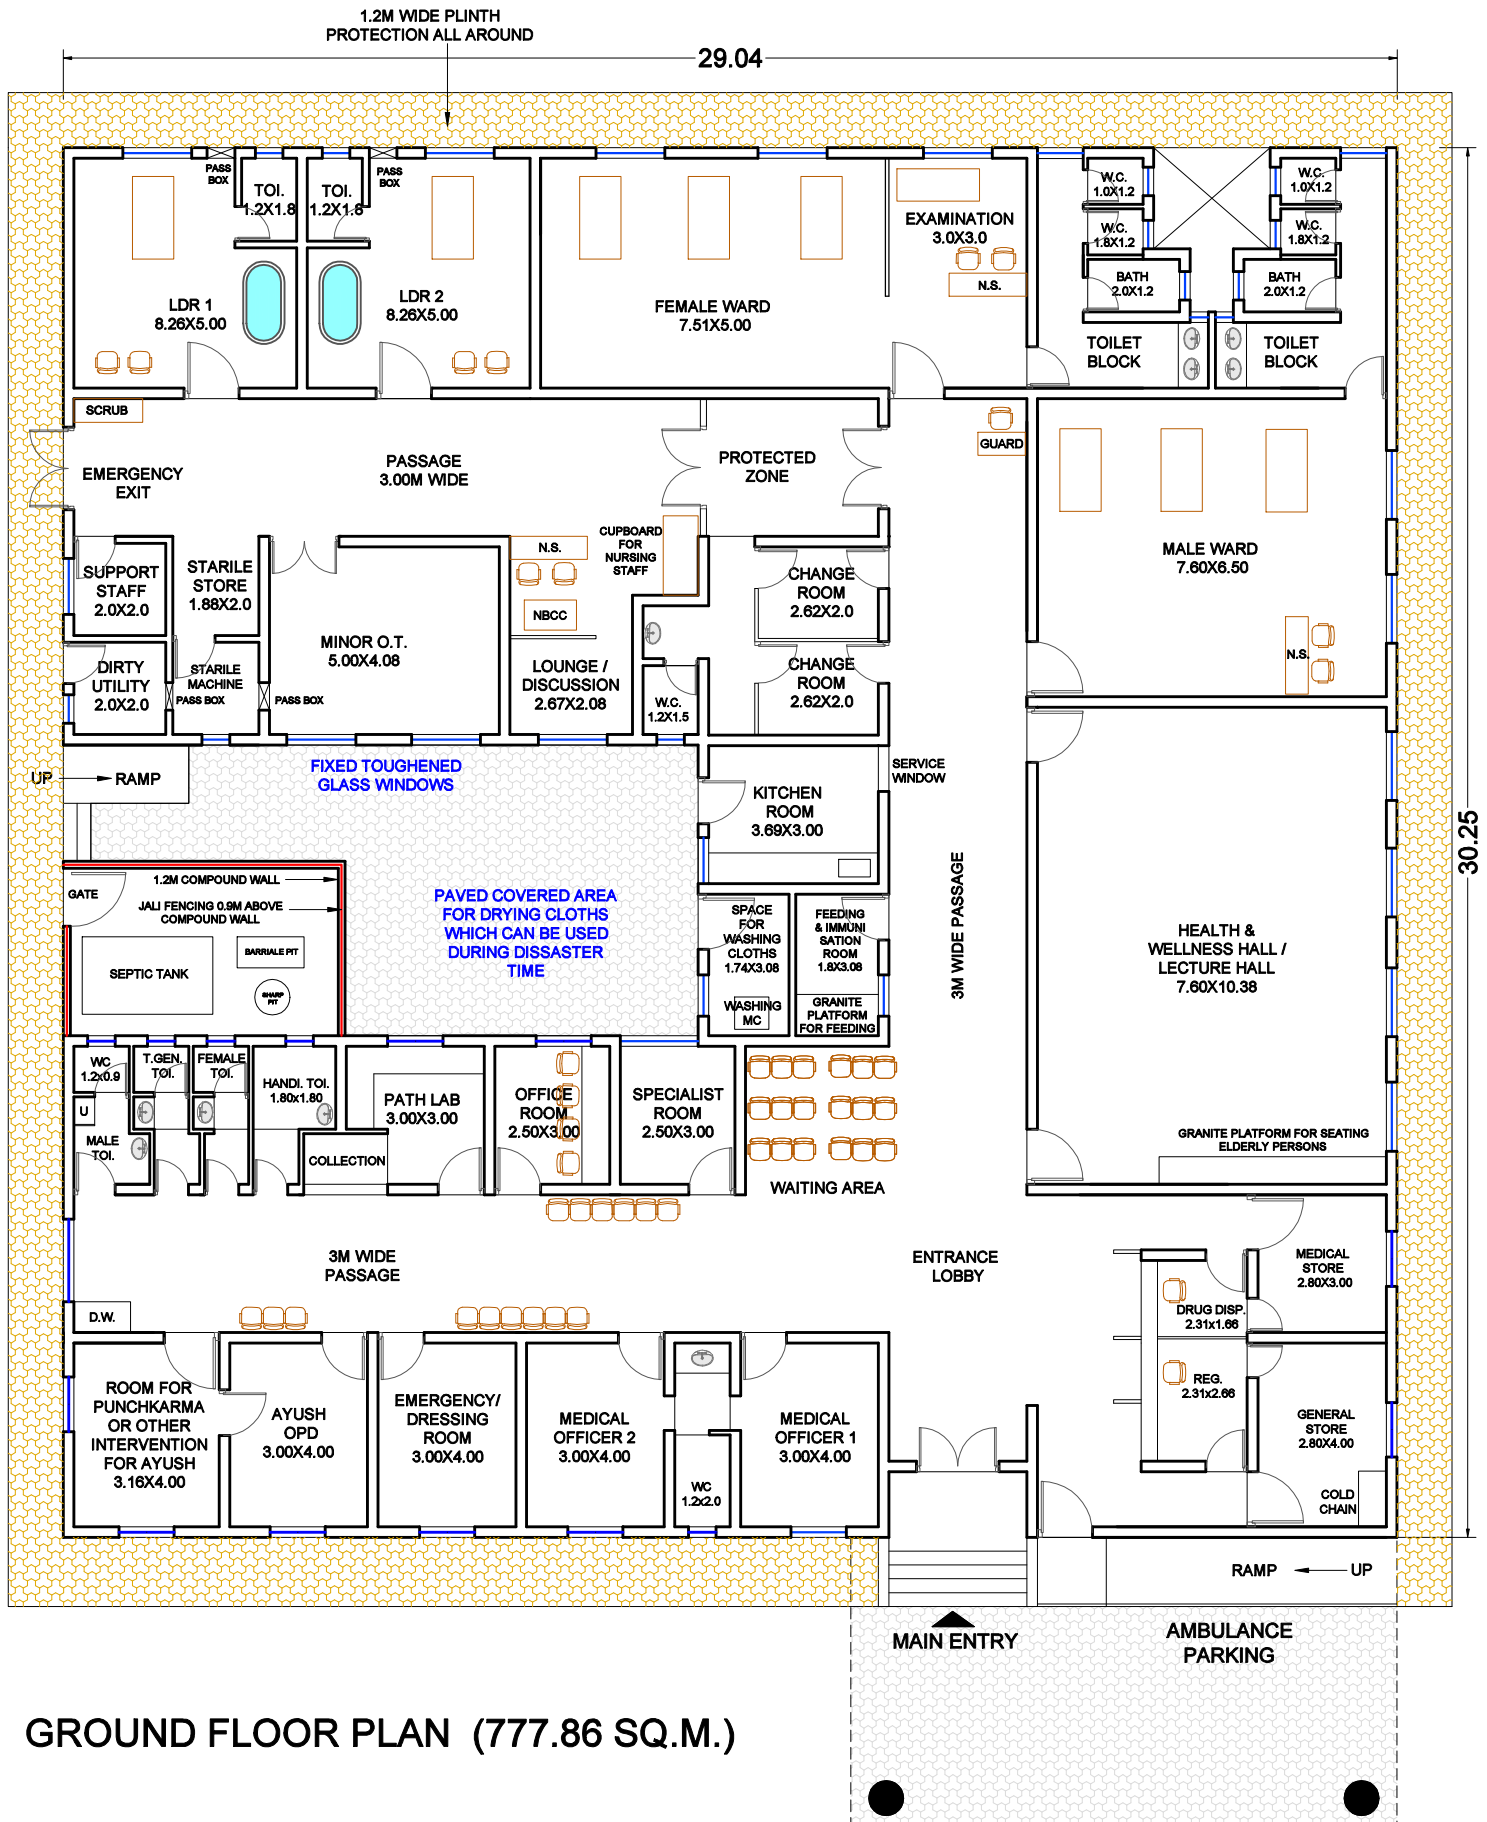

PROPOSED 24X7 PHC FOR IPHS .

SANGRAM GAIKWAD AND ASSOCIATES
ARCHITECTS ENGINEERS INTERIOR DESIGNERS & VALUERS

HINDUSTAN TERRACE FLAT NO 7 LANE NO 28 KALYANINAGAR PUNE 411008
CONTACT : 020 2885 5505, MOBILE : 9863206220, 9804011505
EMAIL : architectsangram@gmail.com sga_sarchitects@gmail.com