


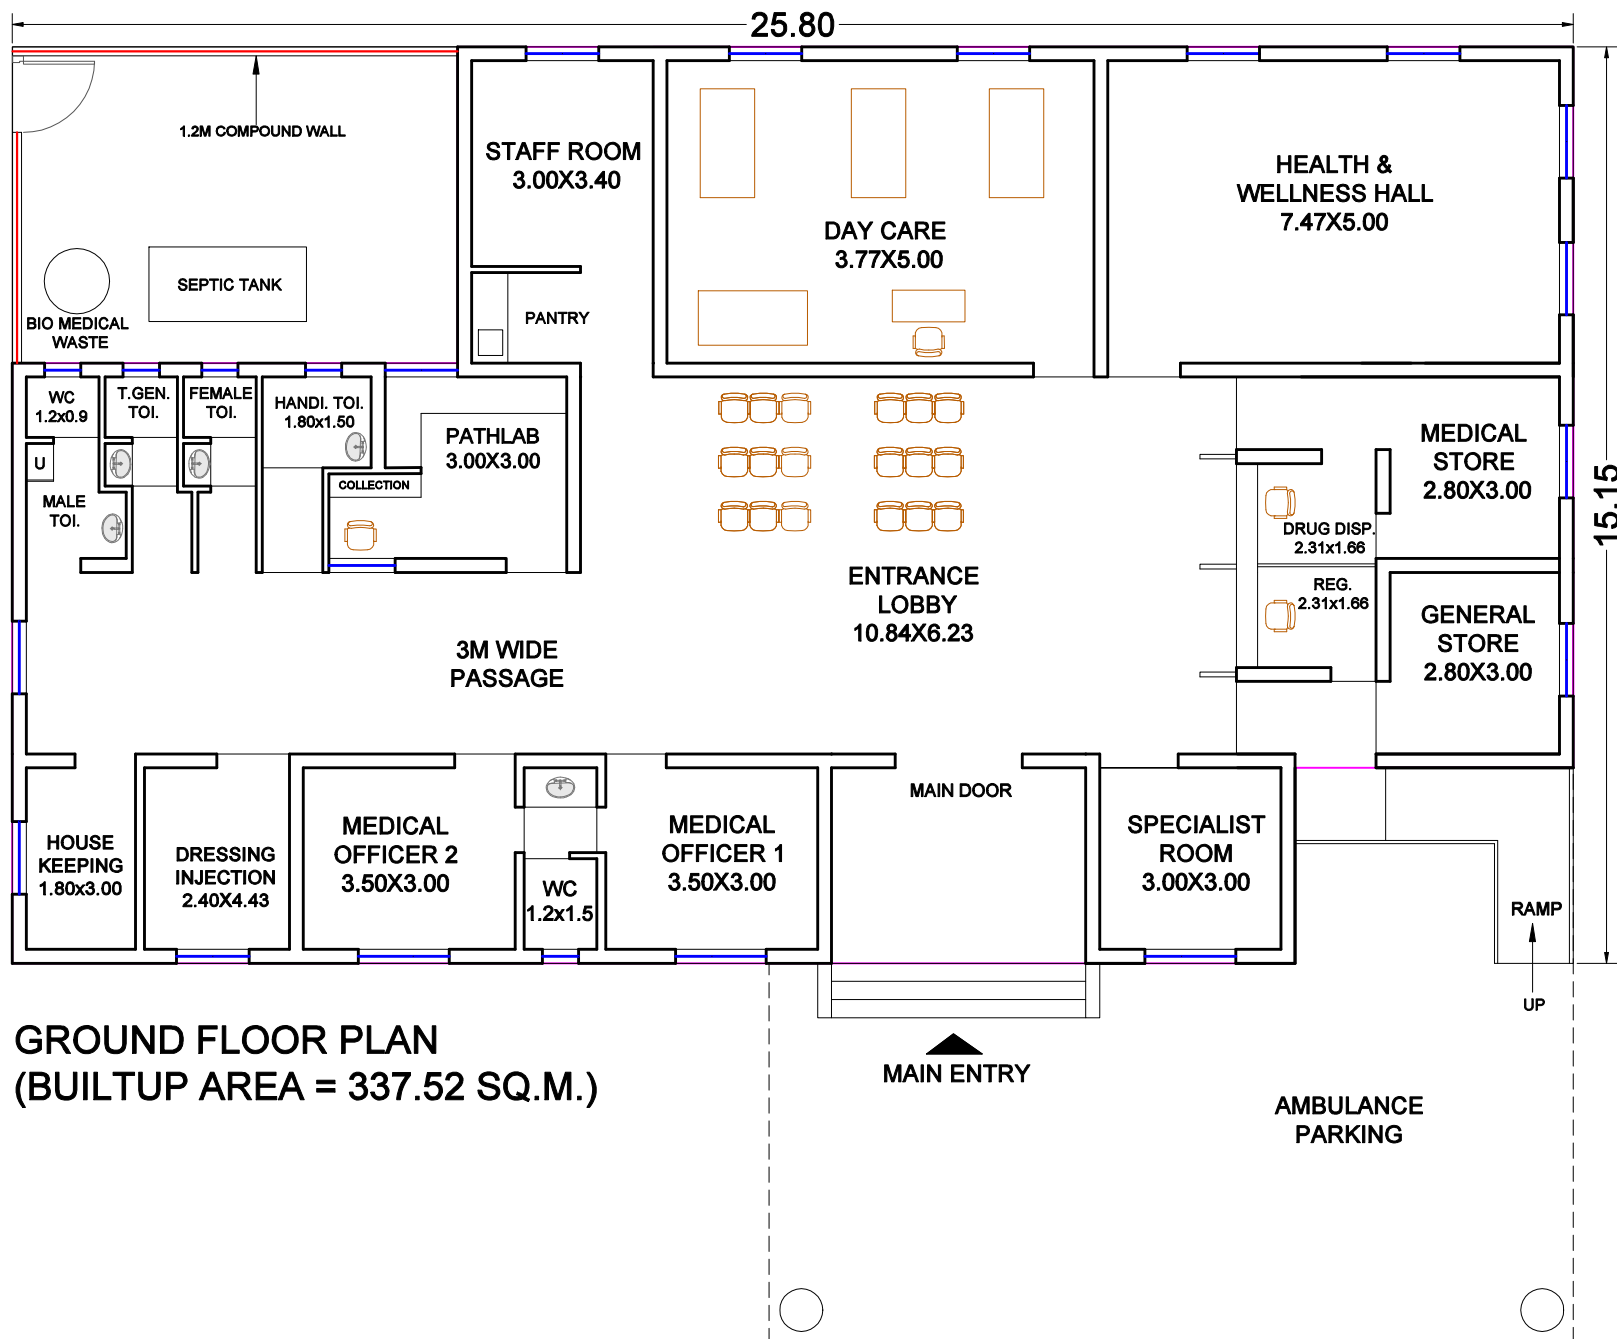

PROPOSED RURAL PHC FOR IPHS

SANGRAM GAIKWAD AND ASSOCIATES
ARCHITECTS ENGINEERS INTERIOR DESIGNERS & VALUERS

HINDUSTAN TERRACE FLAT NO 7 LANE NO 2B KALYANINAGAR PUNE 411008
CONTACT : 020 2885 5505, MOBILE : 9863206220, 9804011505
EMAIL : architectsangram@gmail.com sga.5architects@gmail.com